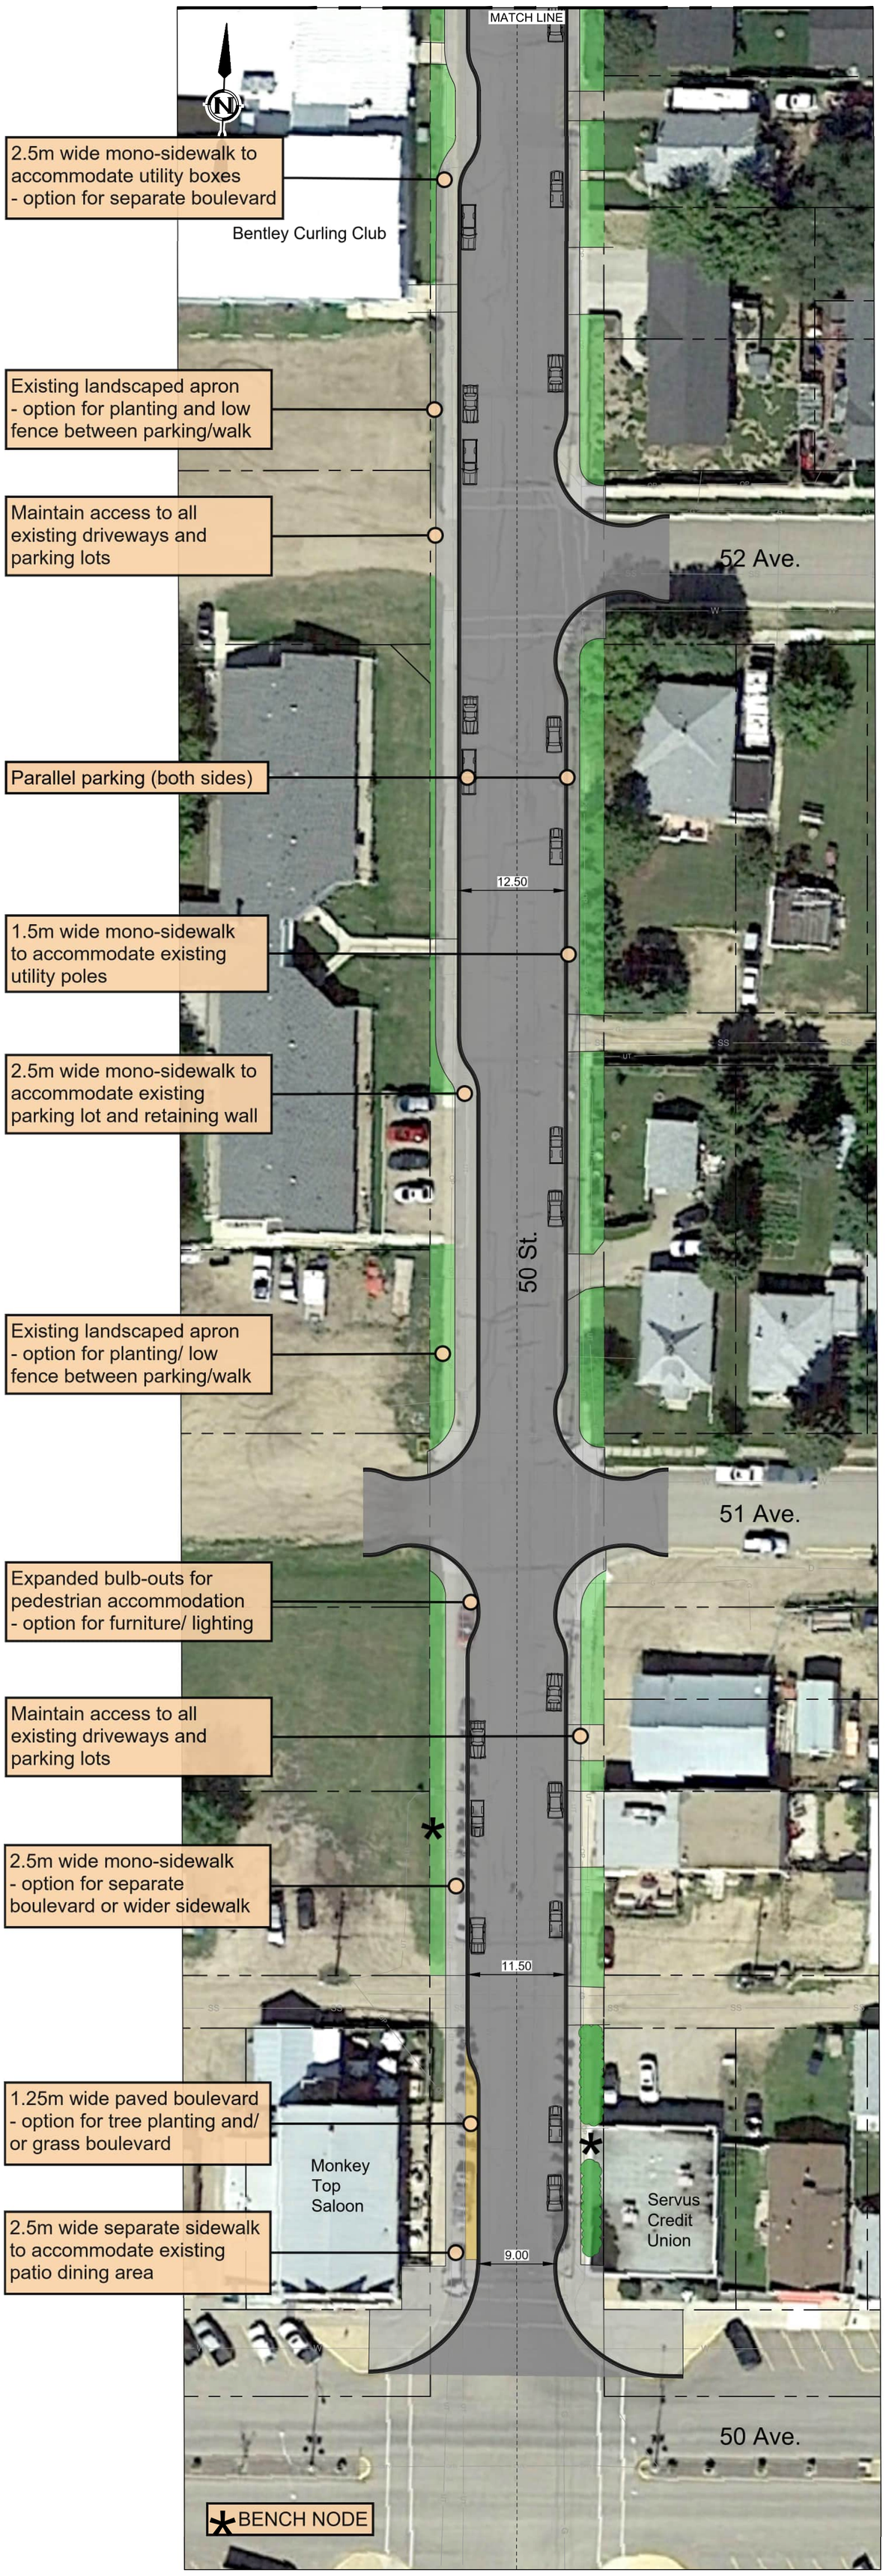

Town of Bentley

Associated Engineering

TOWN OF BENTLEY
50th STREET RE-DESIGN
FUNCTIONAL DESIGN PLAN